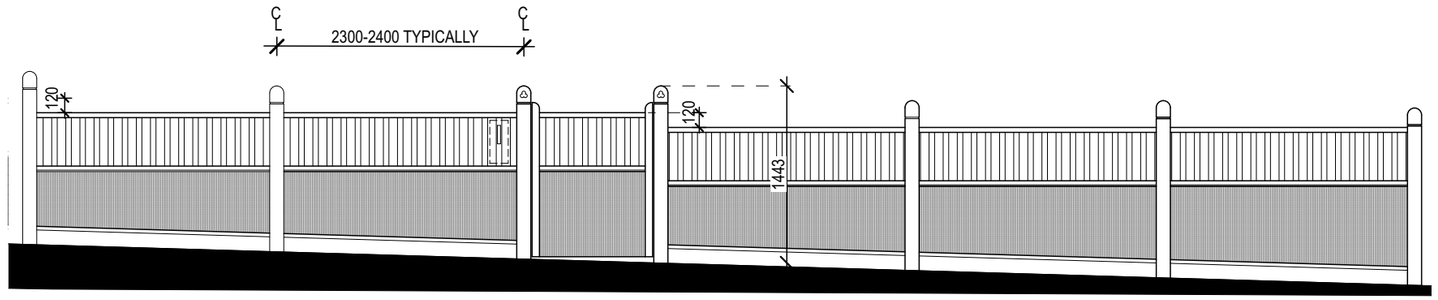

ELEVATION 1:50

FRONT GATE (on axis with existing gate/ front door)

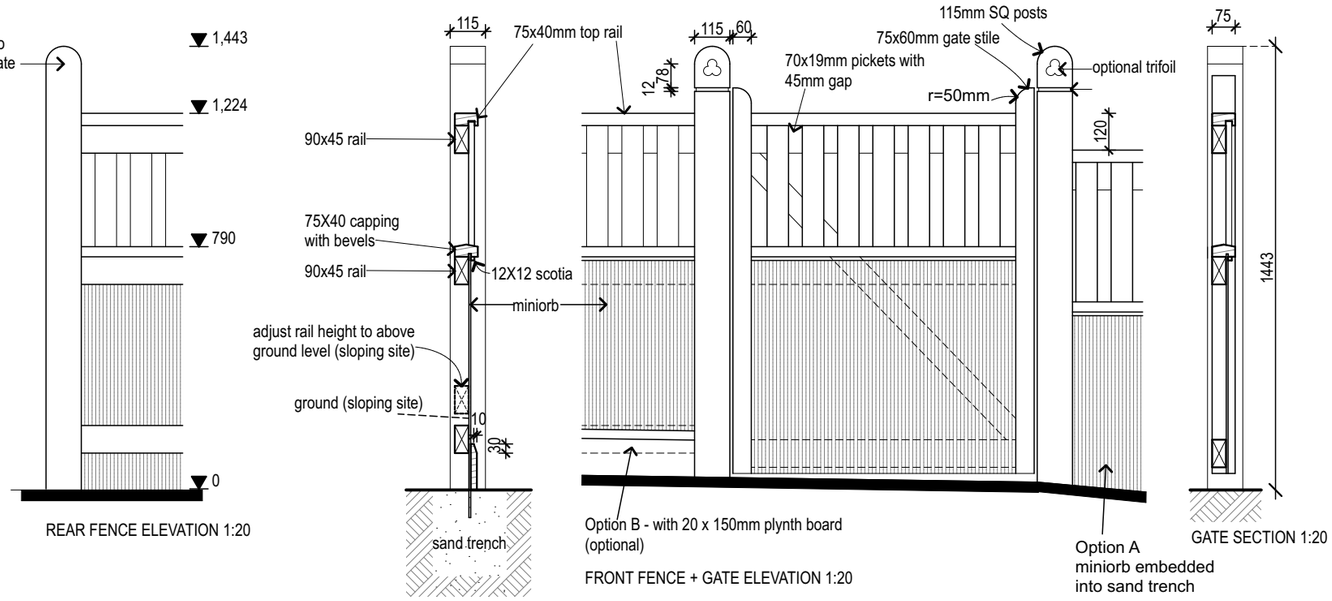

REAR FENCE ELEVATION 1:20

Option A - no plynth board

FENCE SECTION 1:20

FRONT FENCE + GATE ELEVATION 1:20

GATE SECTION 1:20

Drawing 04

Edwardian Villa circa. 1890-1915

Miniorb + Pailing Fence

NOTE: DO NOT SCALE DRAWINGS. REFER TO DIMENSIONS AS SHOWN

THE CITY of Unley