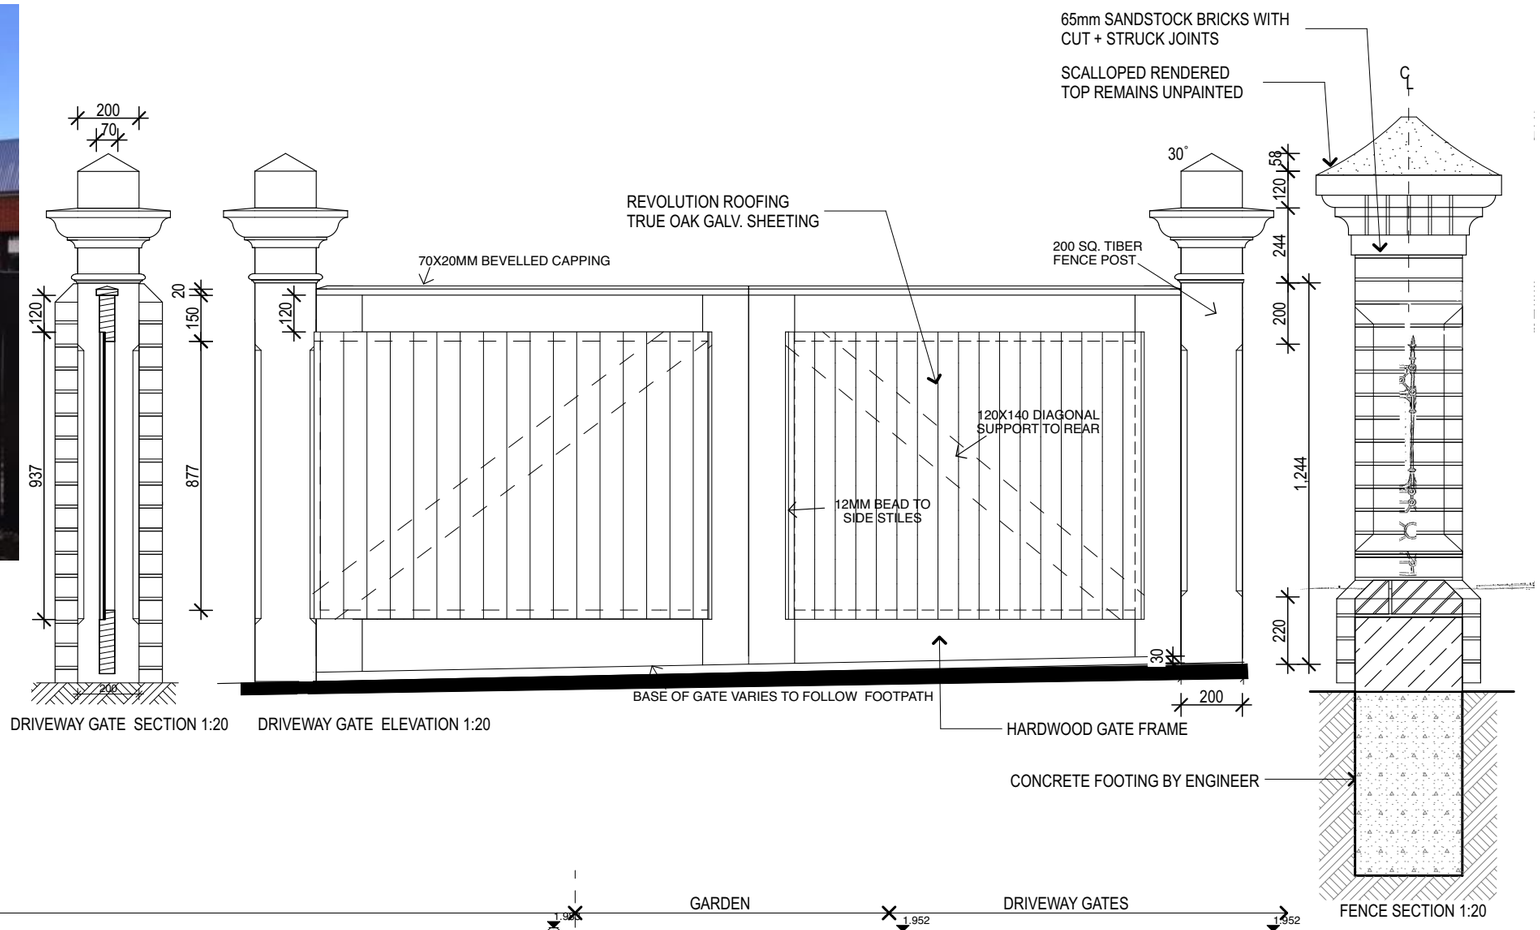

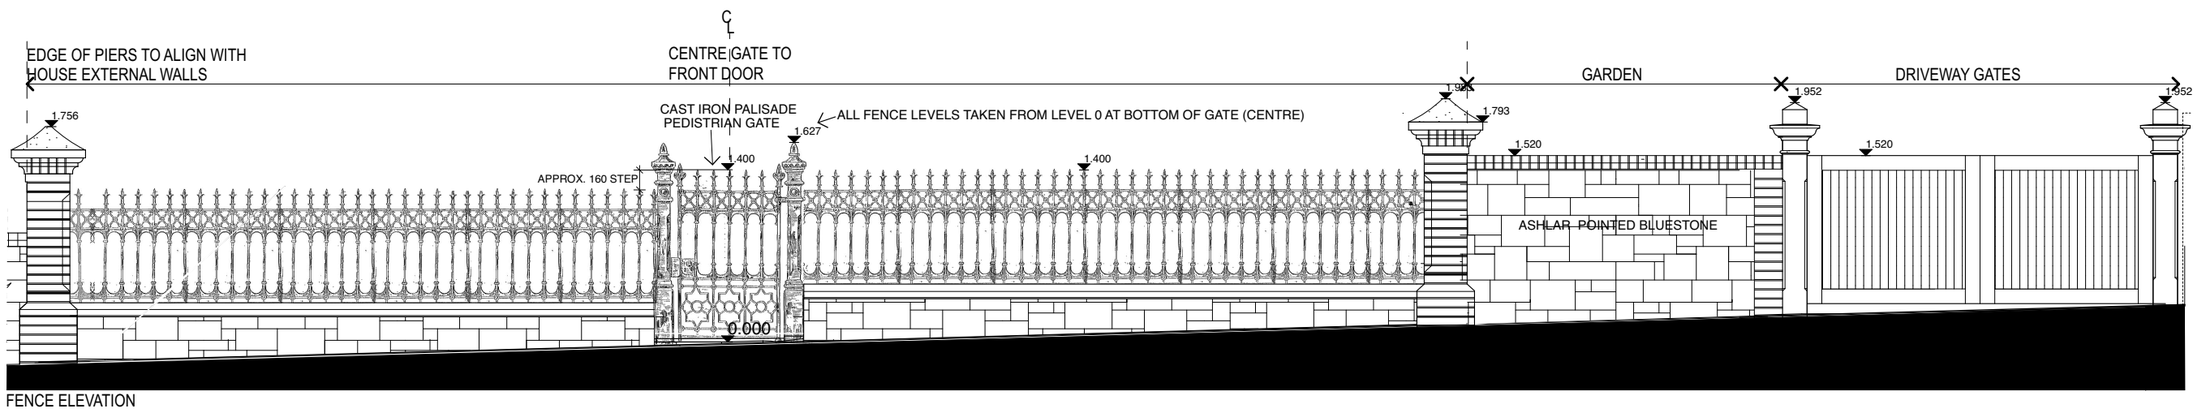

FENCE ELEVATION

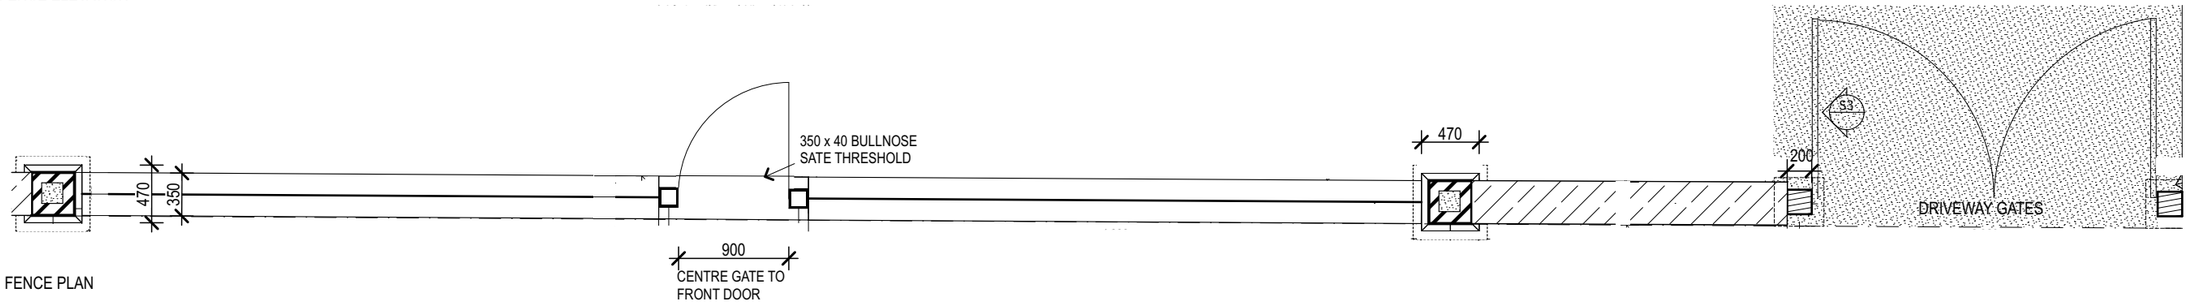

FENCE PLAN

Drawing 05

Victorian Villa circa. 1880's

Cast Iron Palisade Fence

NOTE: TYPICALLY NO PIERS WITHIN MAIN
SECTION OF FENCE IN FRONT OF DWELLING

NOTE: DO NOT SCALE DRAWINGS. REFER TO DIMENSIONS AS SHOWN

THE CITY of Unley